HOOD L. RICHARDSON, CERTIFY THAT UNDER MY DIRECTION AND SUPERVISION THIS MAP WAS DRAWN FROM AN ACTUAL LAND SURVEY USING DOCUMENTS OF RECORD AS SHOWN ON THIS MAP AND THAT THE ERROR OF CLOSURE IS 1 : 10,000 AS CALCULATED BY LATITUDES AND DEPARTURES, THAT THIS MAP WAS PREPARED IN ACCORDANCE WITH G.S. 47-30 AS AMENDED, NO DETERMINATION OTHER THAN AS IS SHOWN ON THIS MAP HAS BEEN MADE ABOUT G.S. 47-30, SECTION 3, (11). WITNESS MY HAND AND SEAL THIS 6TH DAY OF APRIL, 1999.

HOOD L. RICHARDSON, R.L.S. L - 2522

NORTH CAROLINA
BEAUFORT COUNTY

This Map/Plat was presented for registration and recorded in this office in Plat Cabinet E, Slide 39-9
This 8th day of April, 1999 at 11:25 AM

D. Jennifer Leggett
Register of Deeds

By: Carrie Robinson
Asst./Deputy

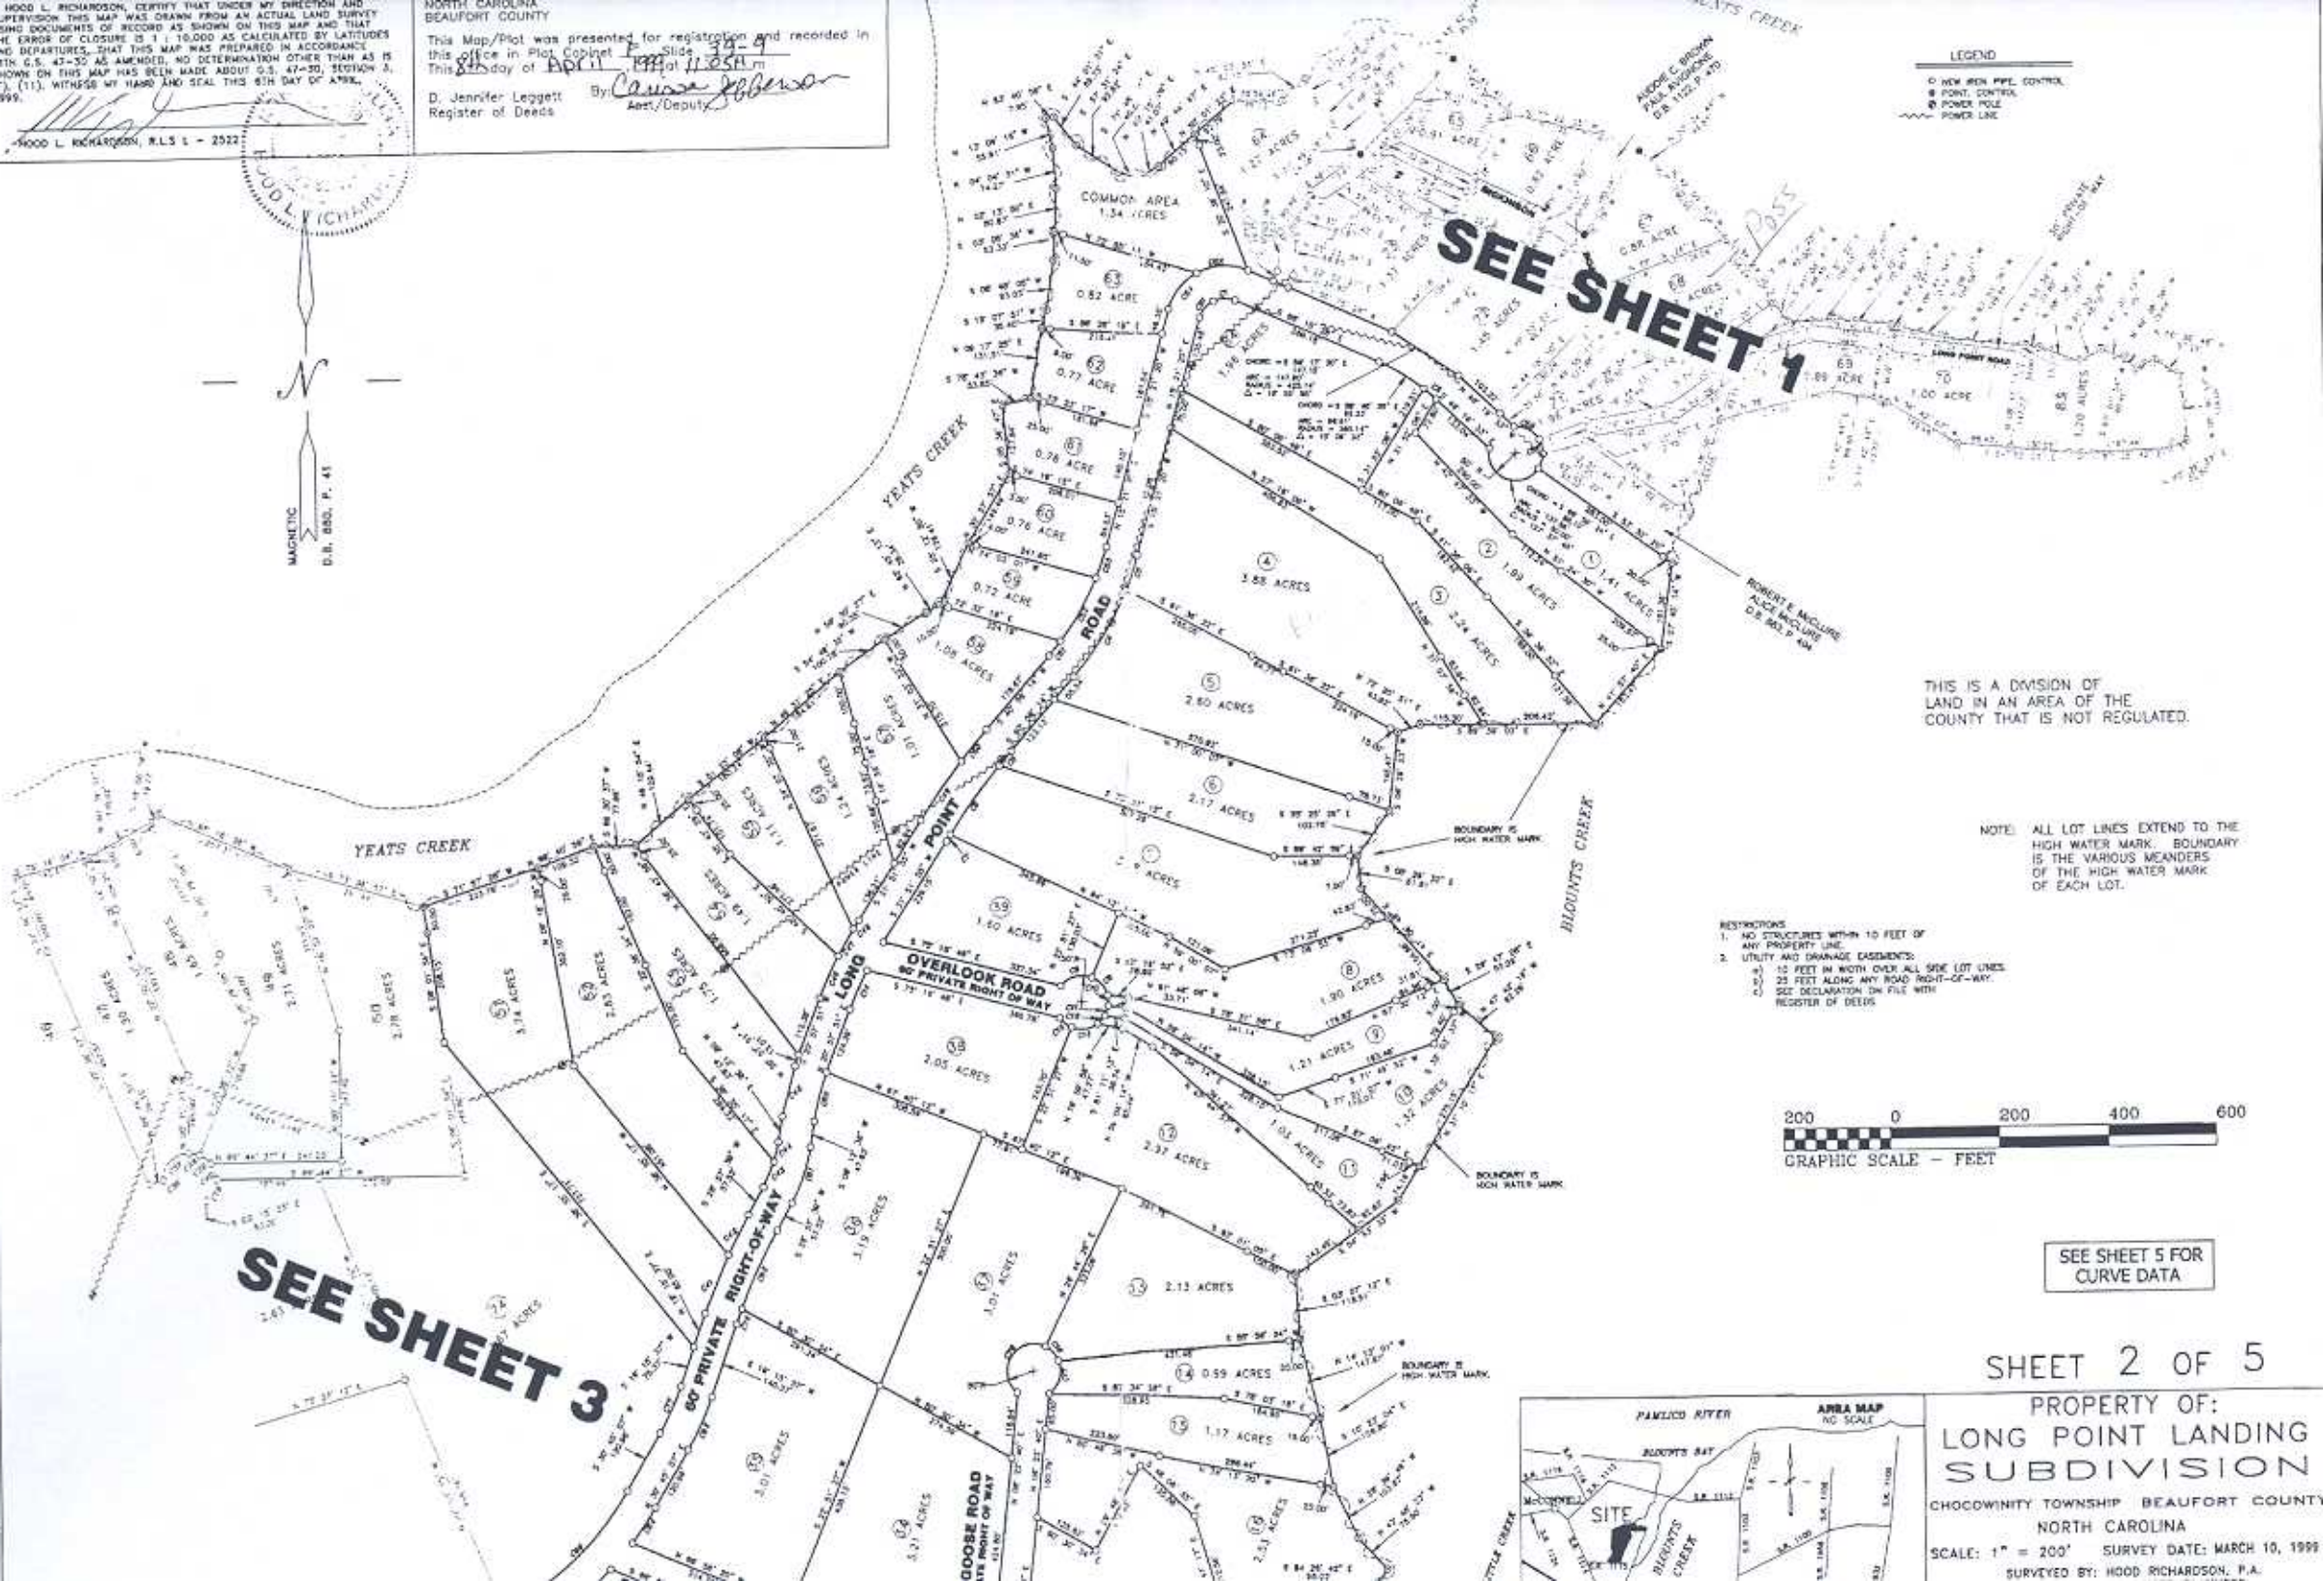

SHEET 2 OF 5

PROPERTY OF:
LONG POINT LANDING SUBDIVISION
CHOCOWINITY TOWNSHIP BEAUFORT COUNTY
NORTH CAROLINA
SCALE: 1" = 200' SURVEY DATE: MARCH 10, 1999
SURVEYED BY: HOOD RICHARDSON, P.A.